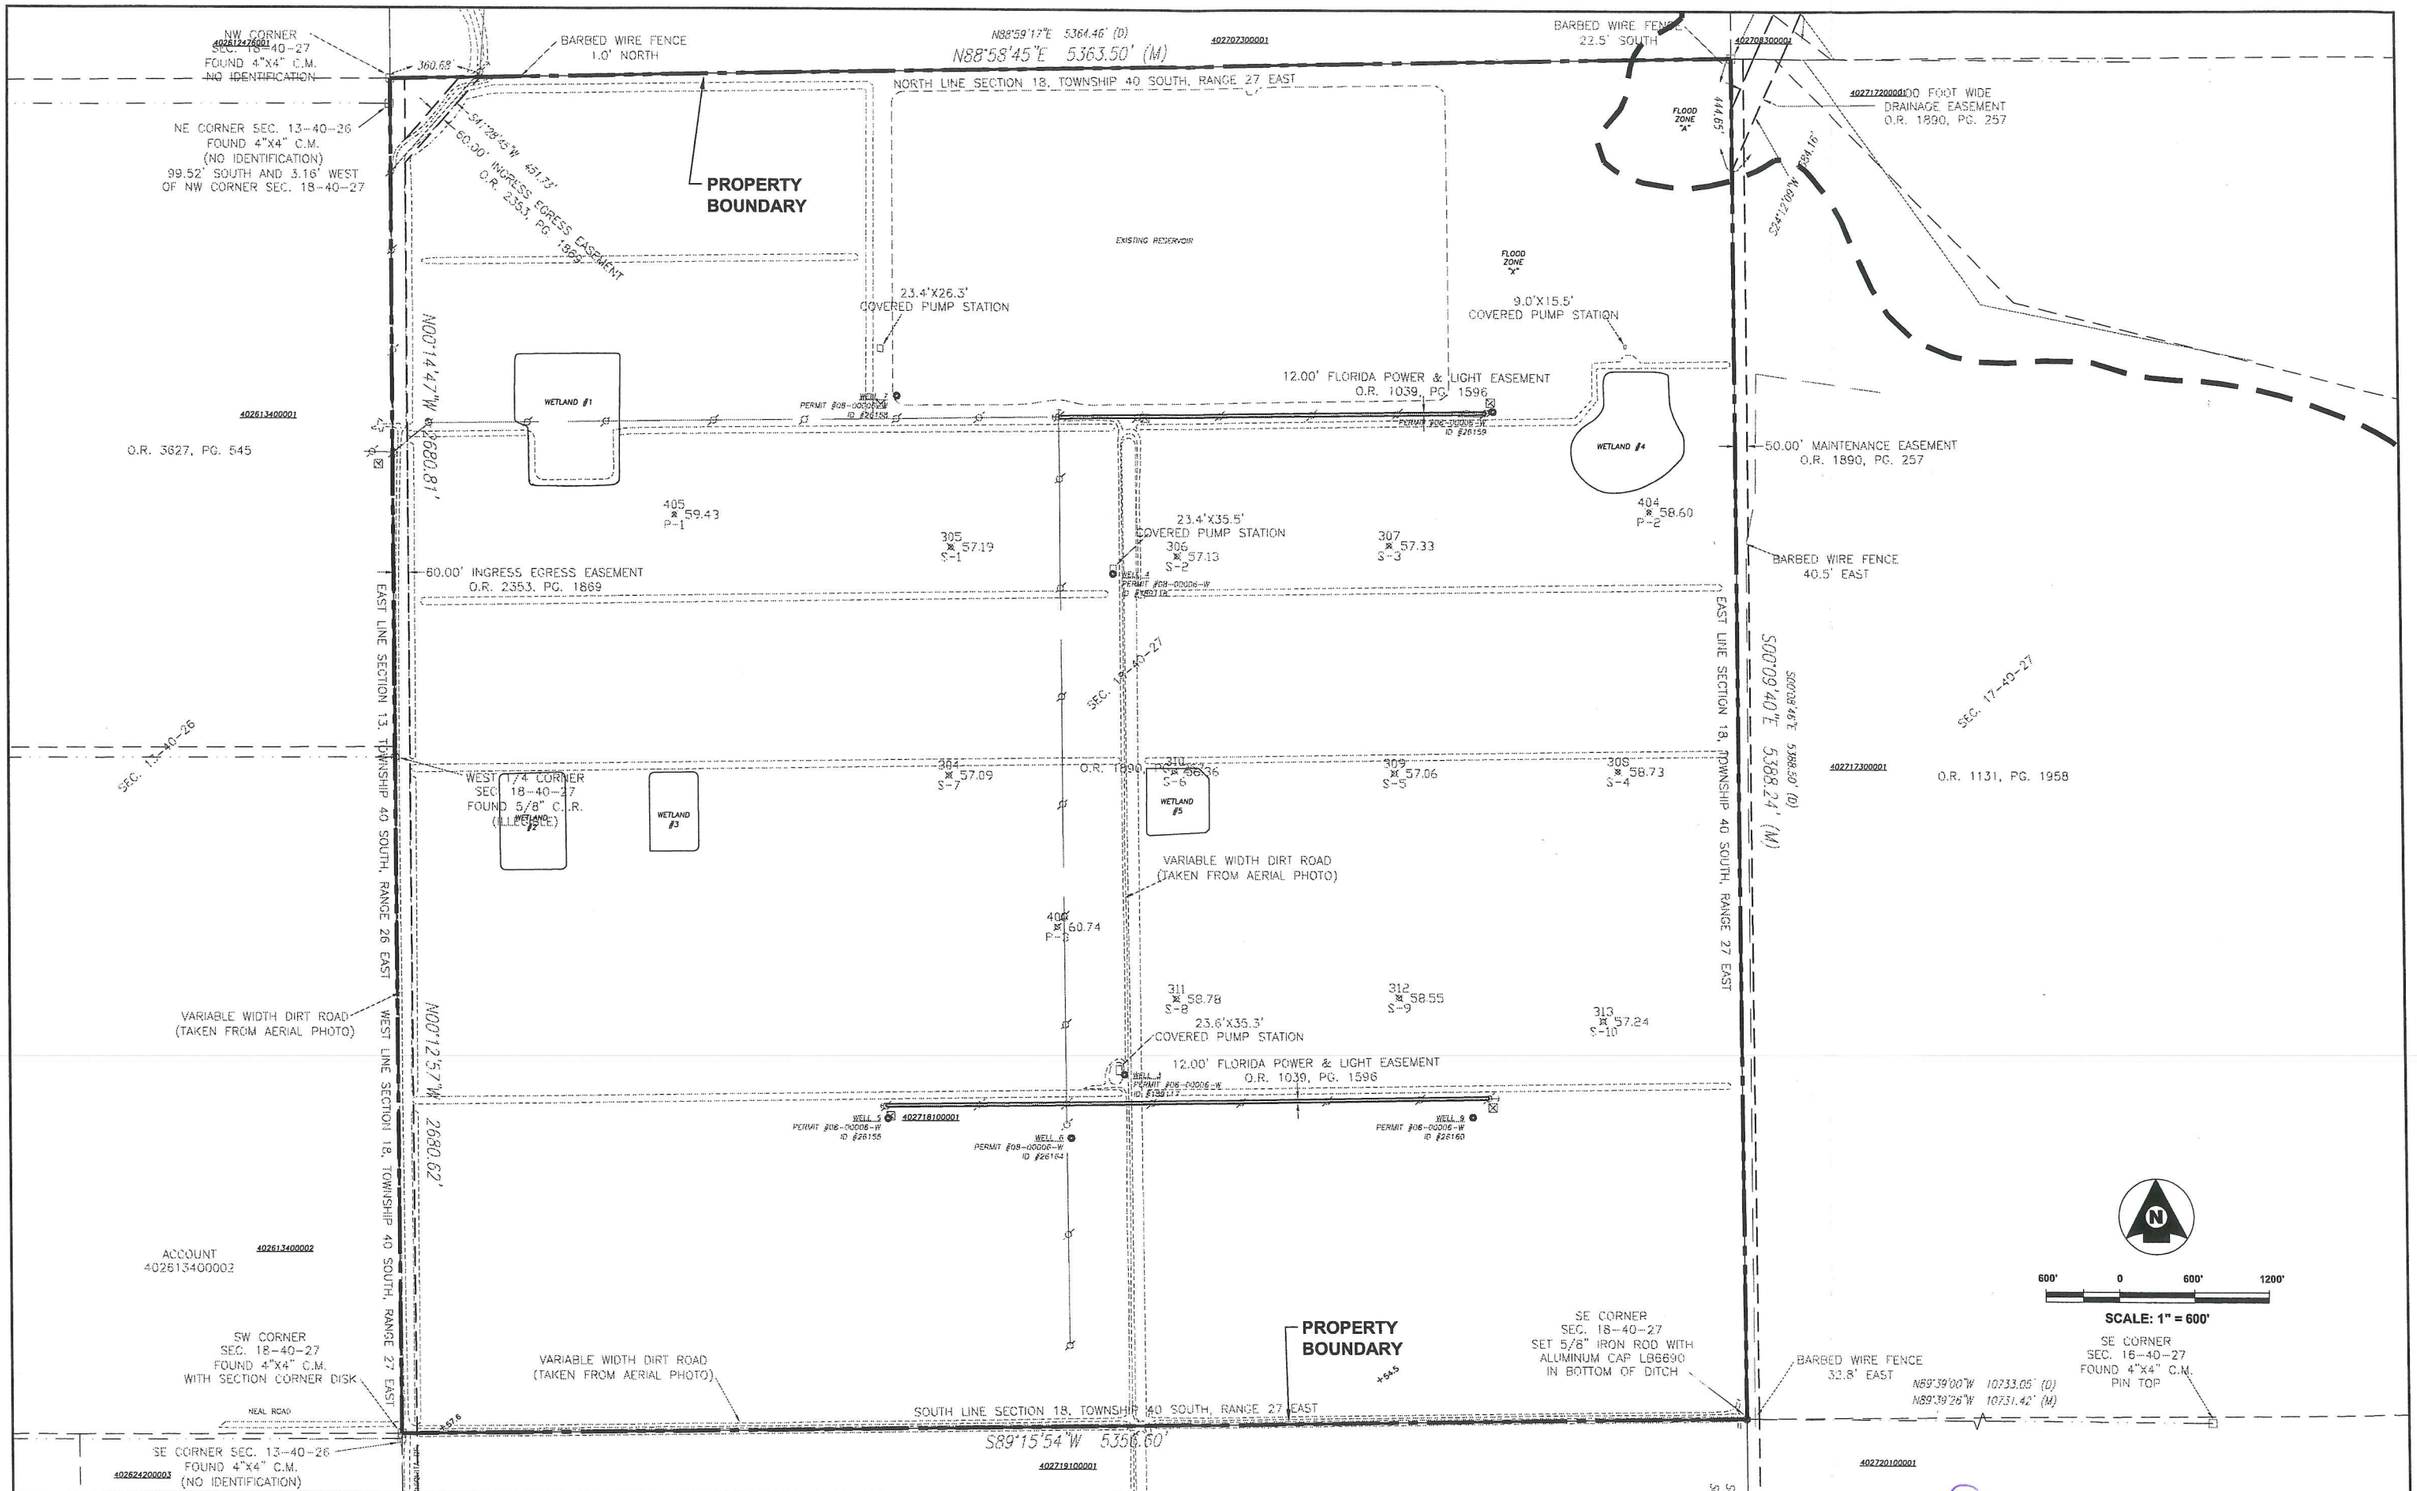

SED Southwest Engineering & Design
660 Charlotte Street, Suite 8
Punta Gorda, Florida 33950
Tel. (941) 637-9655 | Fax (941) 637-1149
www.sedfl.com
Certificate of Authorization No. 26551

REV.	DATE	BY	CK'D	DESCRIPTION

Project No.:	10-0109
Proj. Manager:	K H R
Proj. Designer:	G W B
Drawn By:	M P C / D G
Checked By:	E P L
Approved By:	G W B

CALUSA GREEN EXISTING CONDITIONS

PUNTA GORDA — SECTION 18, TOWNSHIP 40 SOUTH, RANGE 27 EAST — FLORIDA

GARY W. BAYNE, P.E.
FLORIDA REG No. 62474

DATE: MAY. 2012 — SCALE: 1"=600'
SHEET G-02
PROJECT No.: 10-0109

P:\10-0109 Calus ...\fill\Design\cadd\plan Set\G-02_exist_conditions.dwg, 5/30/2012 2:16:48 PM, mcoen