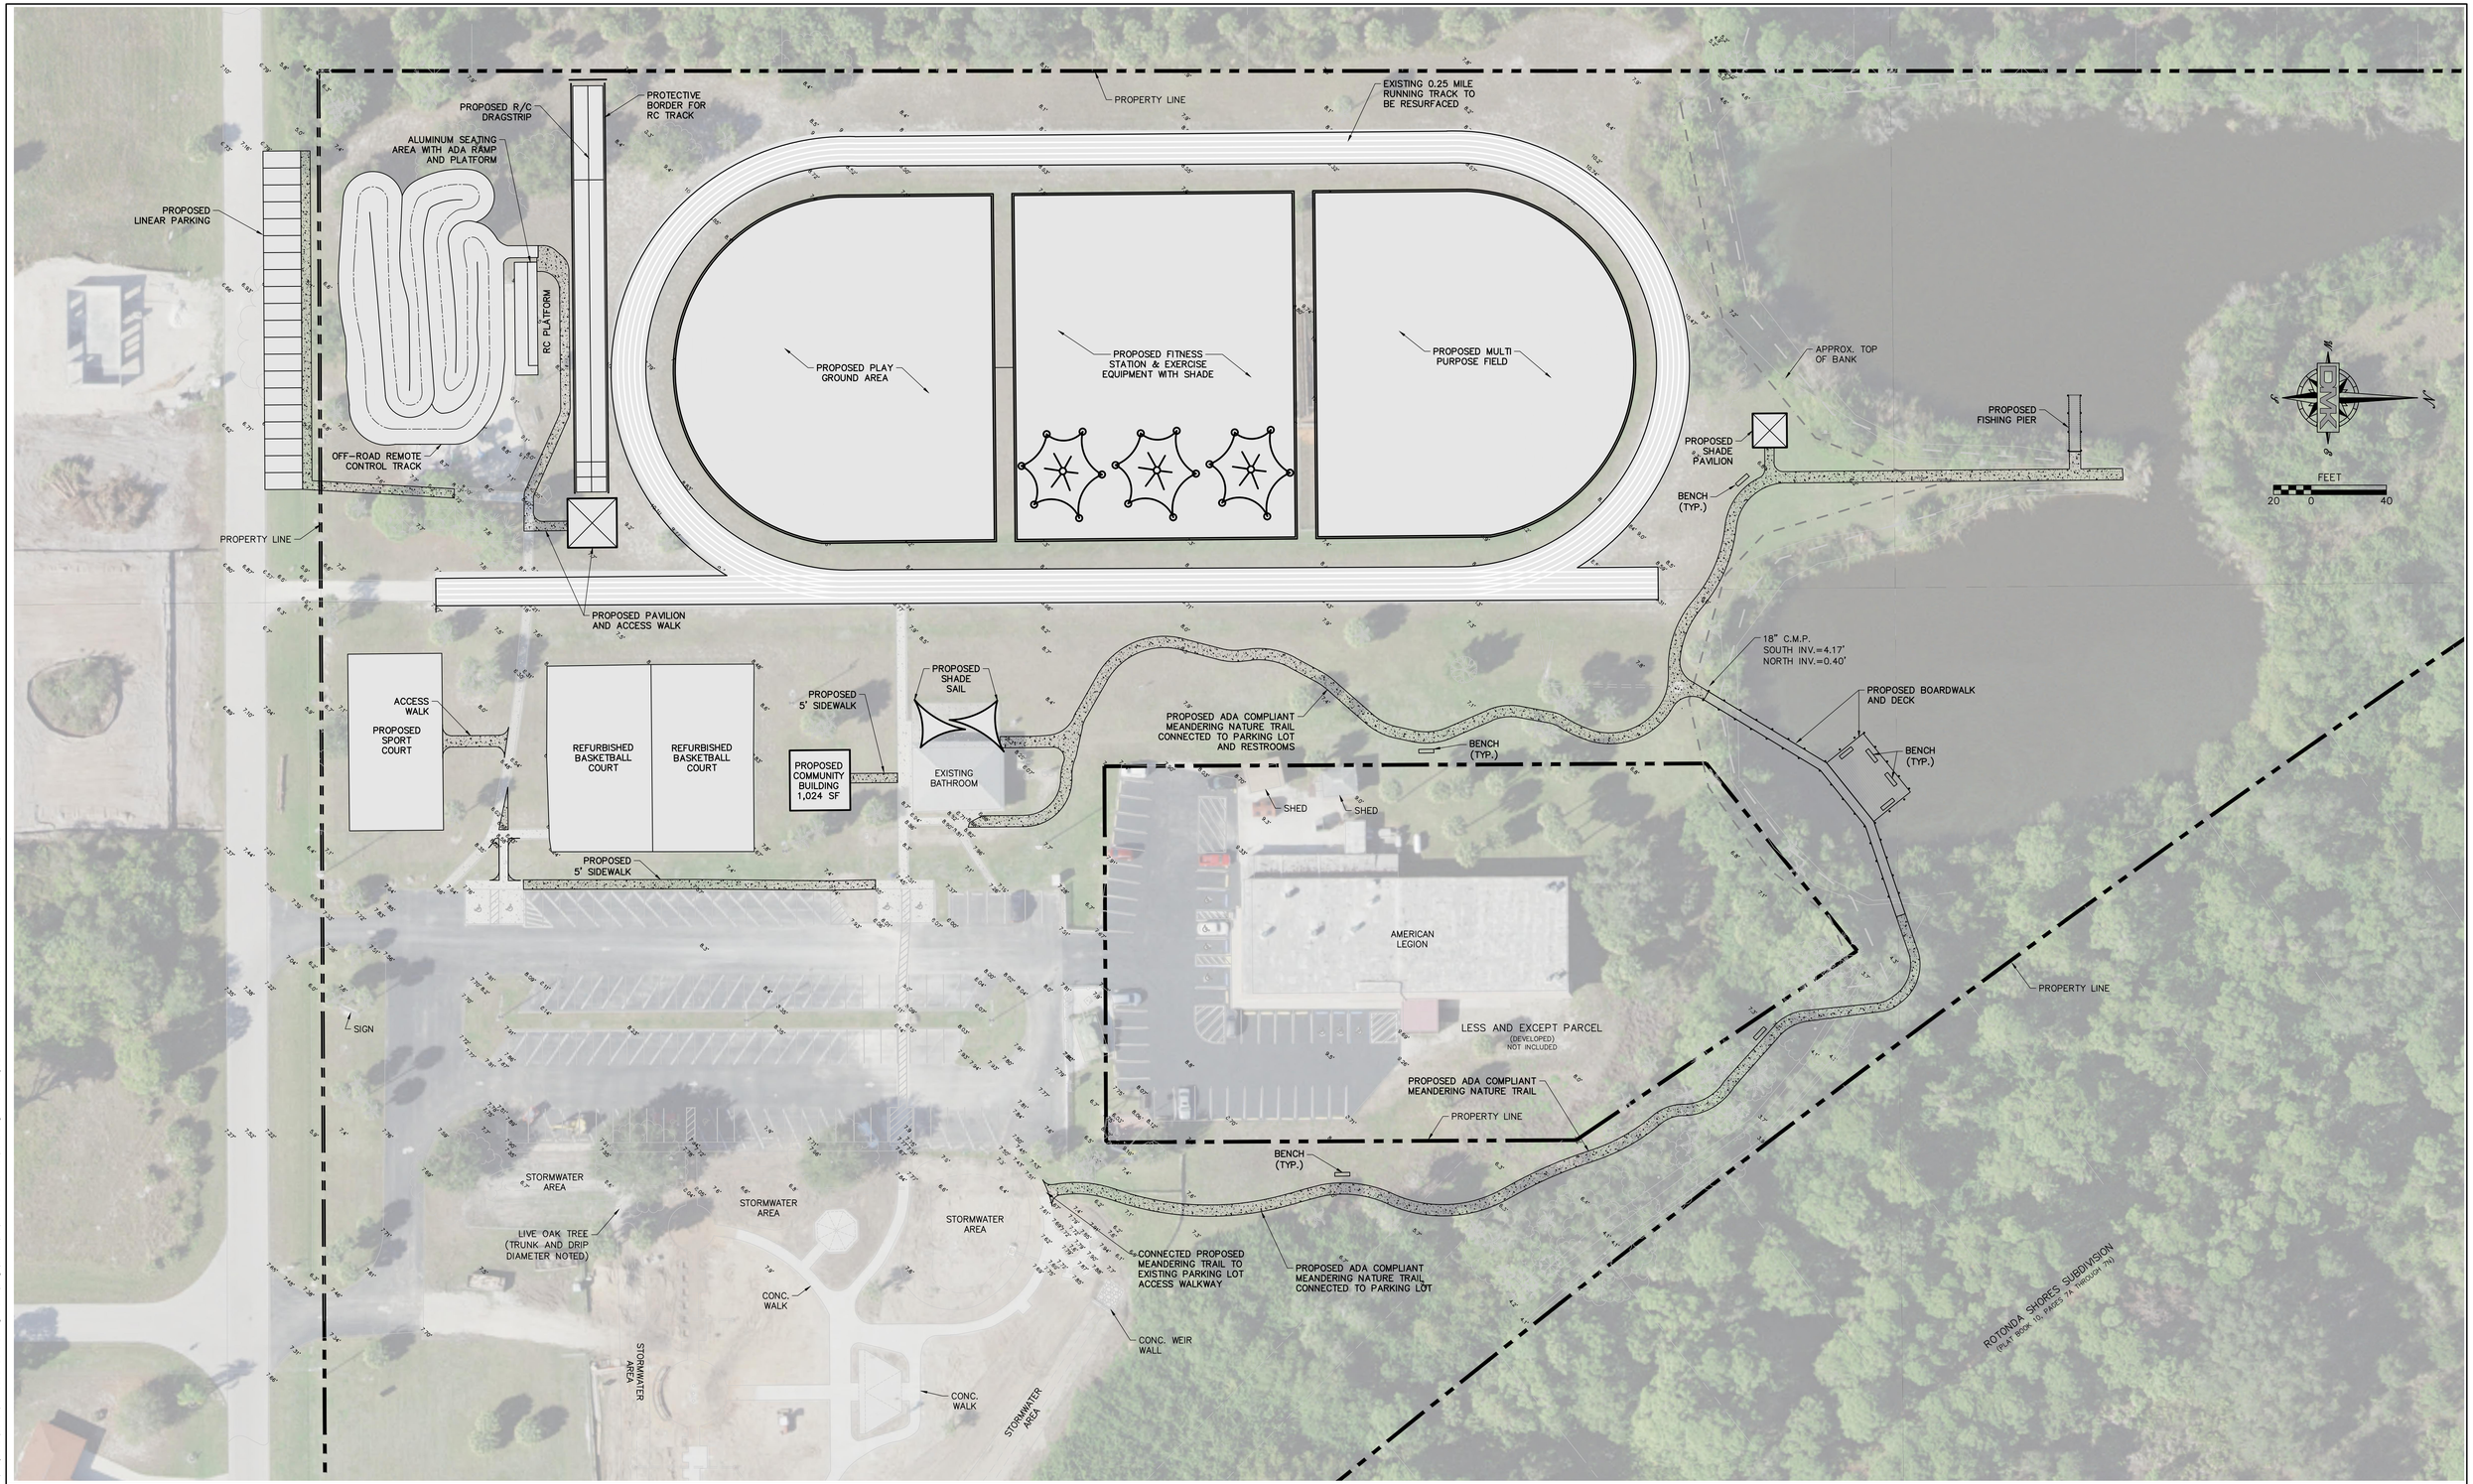


Drawing name: F:\Projects\2019\19-0003 GC Herring Park\Dwg\Concept\19-0003-Concept 2.dwg Tab: Layout1 Date Printed: Mon, 14 Oct 2019 – 1:06pm

| DATE | REVISION | BY |
|---|---|---|
| | | |
| | | |
| | | |
| | | |
| | | |

DMK ASSOCIATES
ENGINEERS ■ SURVEYORS
421 Commercial Court, Suite C Venice, Florida 34292
Phone (941)412-1293, Fax (941)412-1043
Certificate of Authorization No. 3943

| | | | |
|---|---|---|---|
| DATE 08/22/19 | CKD. BY | DATE | |
| DRAWN HJO | KEM | 10/14/19 | |
| DESIGN HJO | KEM | 10/14/19 | |
| SCALE @ 22"x34" | DMK NO. | 19-0003 | |

CHARLOTTE COUNTY
PUBLIC WORKS DEPARTMENT
7000 FLORIDA STREET
PUNTA GORDA, FL. 33950
PH. 941-575-3600
FAX: 941-637-9265

# G.C. HERRING PARK MASTER PLAN

## CONCEPTUAL LAYOUT PLAN

ENGINEER OF RECORD
KREG E. MAHEU, P.E.
STATE OF FLORIDA NO. 45766

SHEET No.
1