MAP OF PROPOSED WORK AREAS-10/23 THRU 11/12/2016- GUYMANN CONSTRUCTION OF FL, INC.

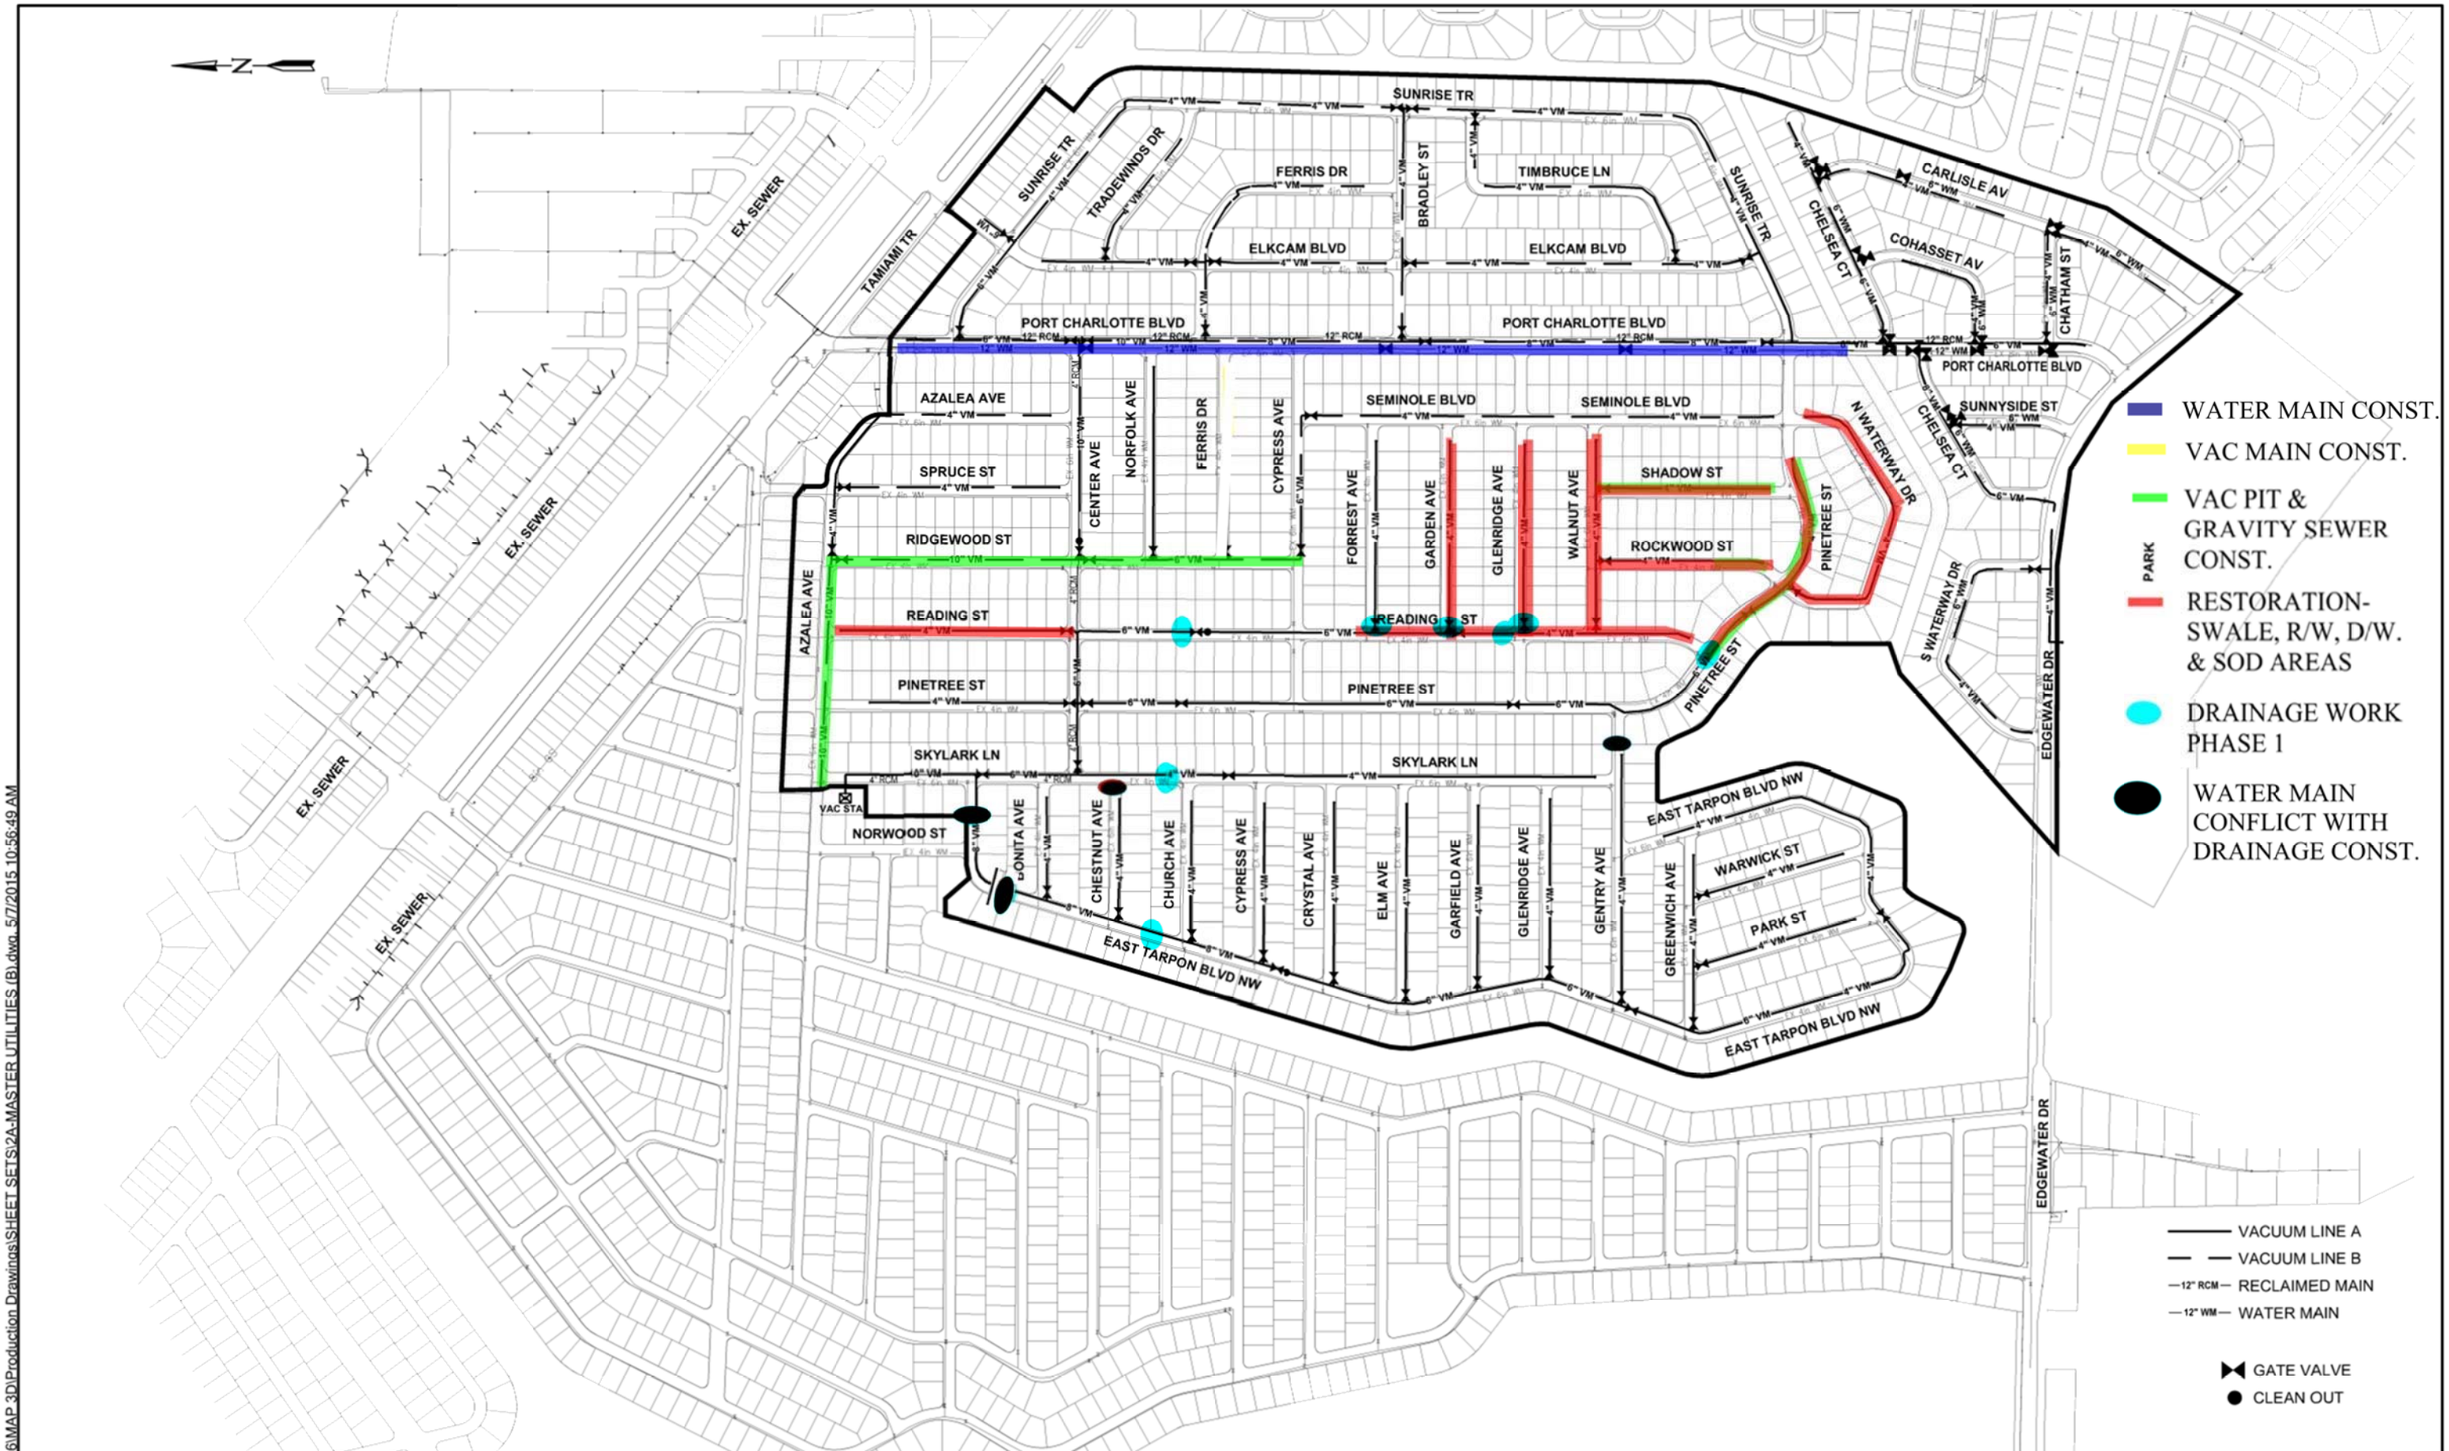

M:\6100's\6176\MAP 3D\Production Drawings\SHEET SETS\2A-MASTER UTILITIES (B).dwg, 5/7/2015 10:56:49 AM

DATE	REVISION	BY	DATE	REVISION	BY

GWE GIFFELS-WEBSTER ENGINEERS, INC.
Certificate of Authorization No. 3607

900 Pine Street, Suite 225
Englewood, Florida 34223
Phone (941)475-7981
Fax (941)474-4285

DATE	05/14	CKD. BY	DATE
DRAWN	MN	JH	05/14
DESIGN	JH	JHC	05/14
SEC. 20	T. 40S.	R. 23E.	

CHARLOTTE COUNTY UTILITIES
ENGINEERING SERVICES DIVISION
25550 HARBOR VIEW RD.
PORT CHARLOTTE, FL. 33980
PH. 941-764-4516
FAX: 941-764-4969

STEWATER EXPANSION
Y PLAN - CONTRACT B

SCALE N.T.S.
SHEET 2A
GWE NO. 6176.00

ENGINEER OF RECORD
JONATHAN H. COLE, P.E.
STATE OF FLORIDA NO. 36384