BURNT STORE ROAD EAST-WEST CONNECTOR

TUCKERS GRADE EXTENTION ALTERNATIVE #1

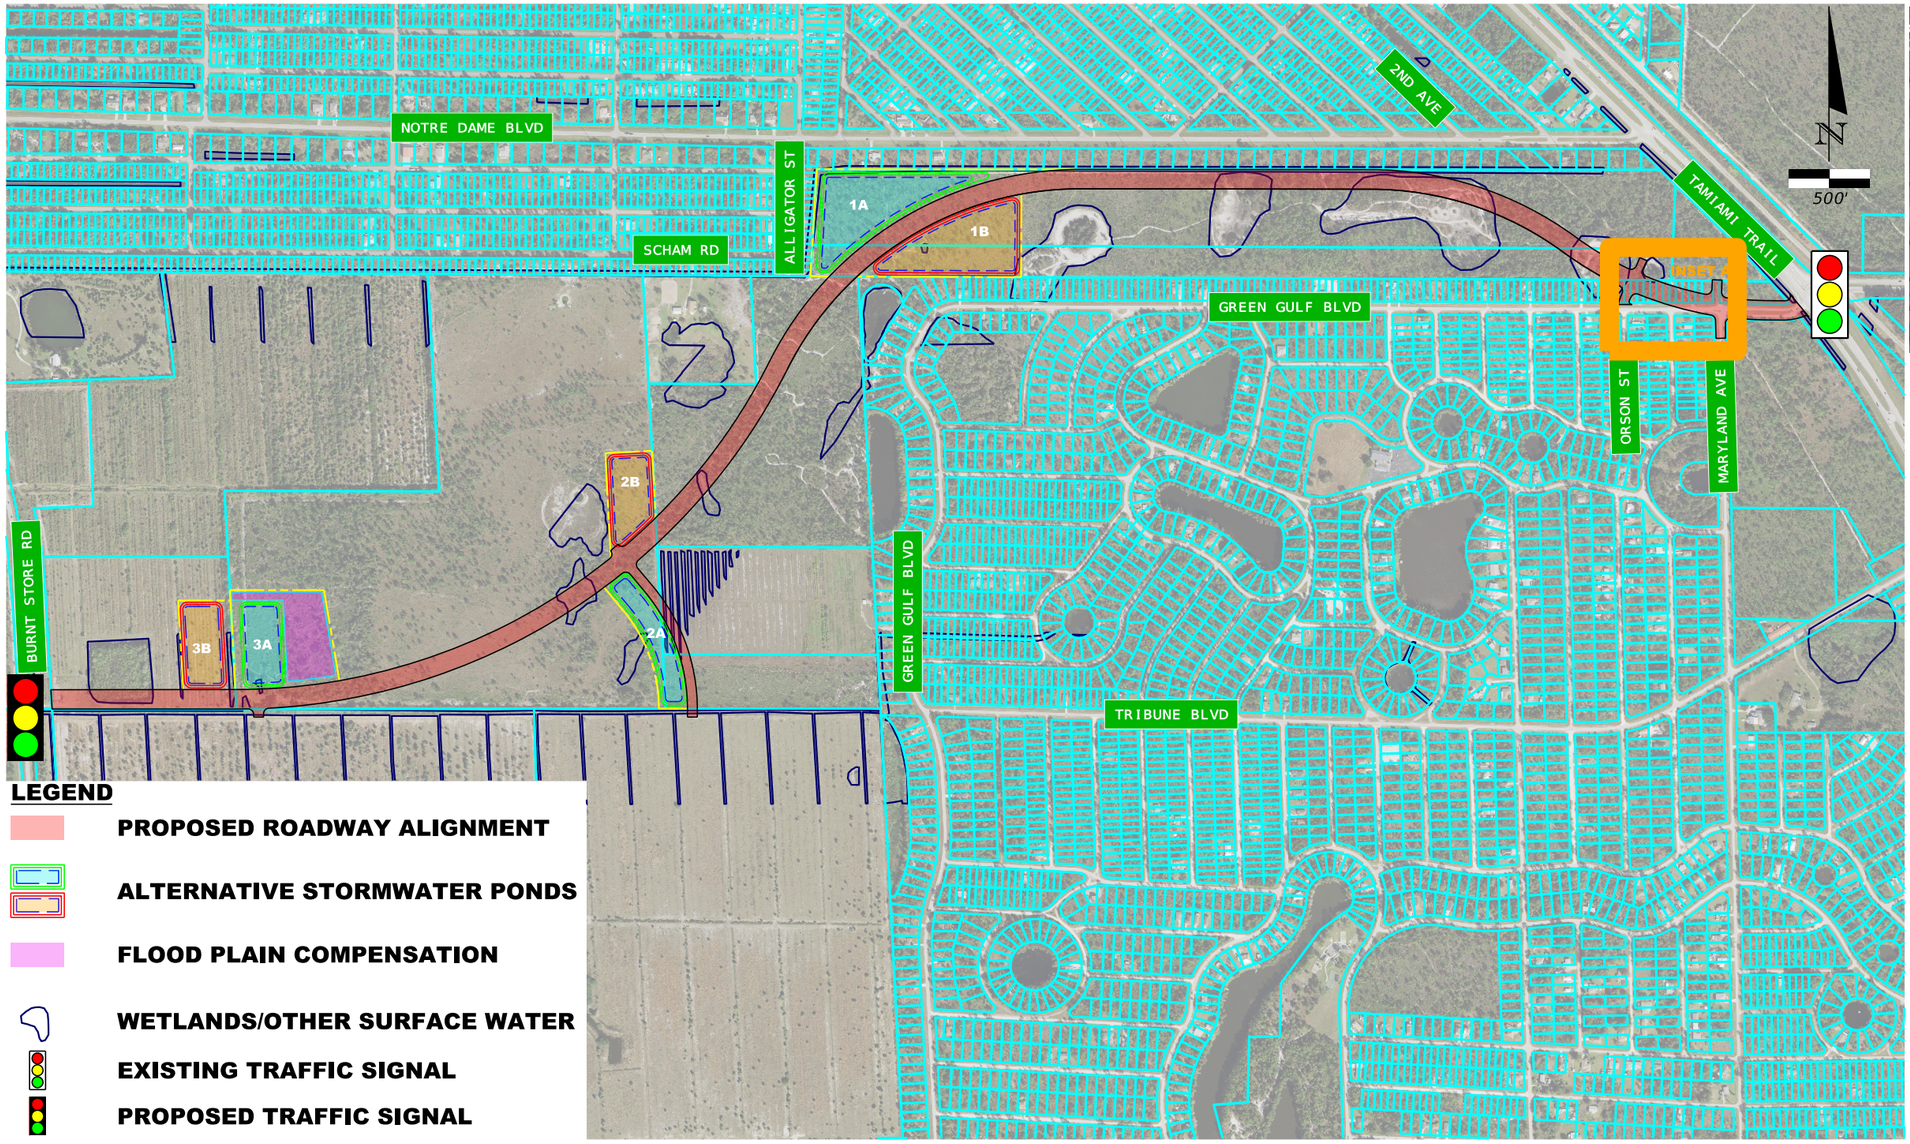

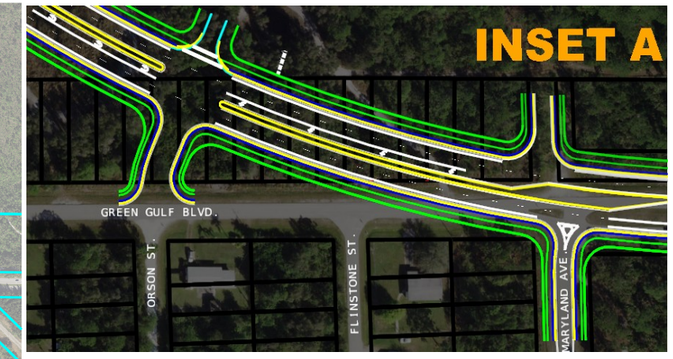

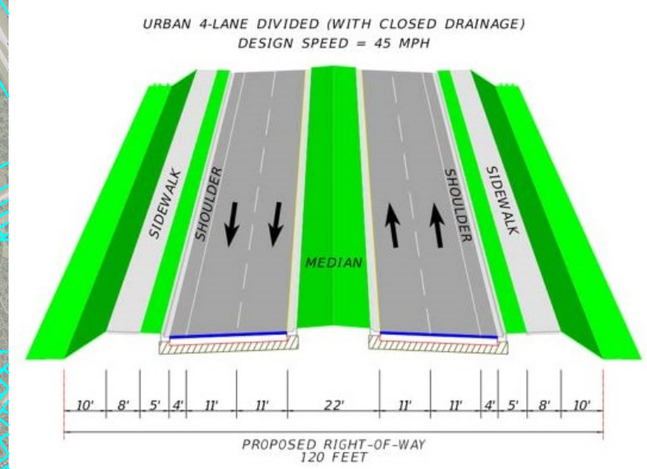

LEGEND

- PROPOSED ROADWAY ALIGNMENT
- ALTERNATIVE STORMWATER PONDS
- FLOOD PLAIN COMPENSATION
- WETLANDS/OTHER SURFACE WATER
- EXISTING TRAFFIC SIGNAL
- PROPOSED TRAFFIC SIGNAL

CHARLOTTE COUNTY
FLORIDA