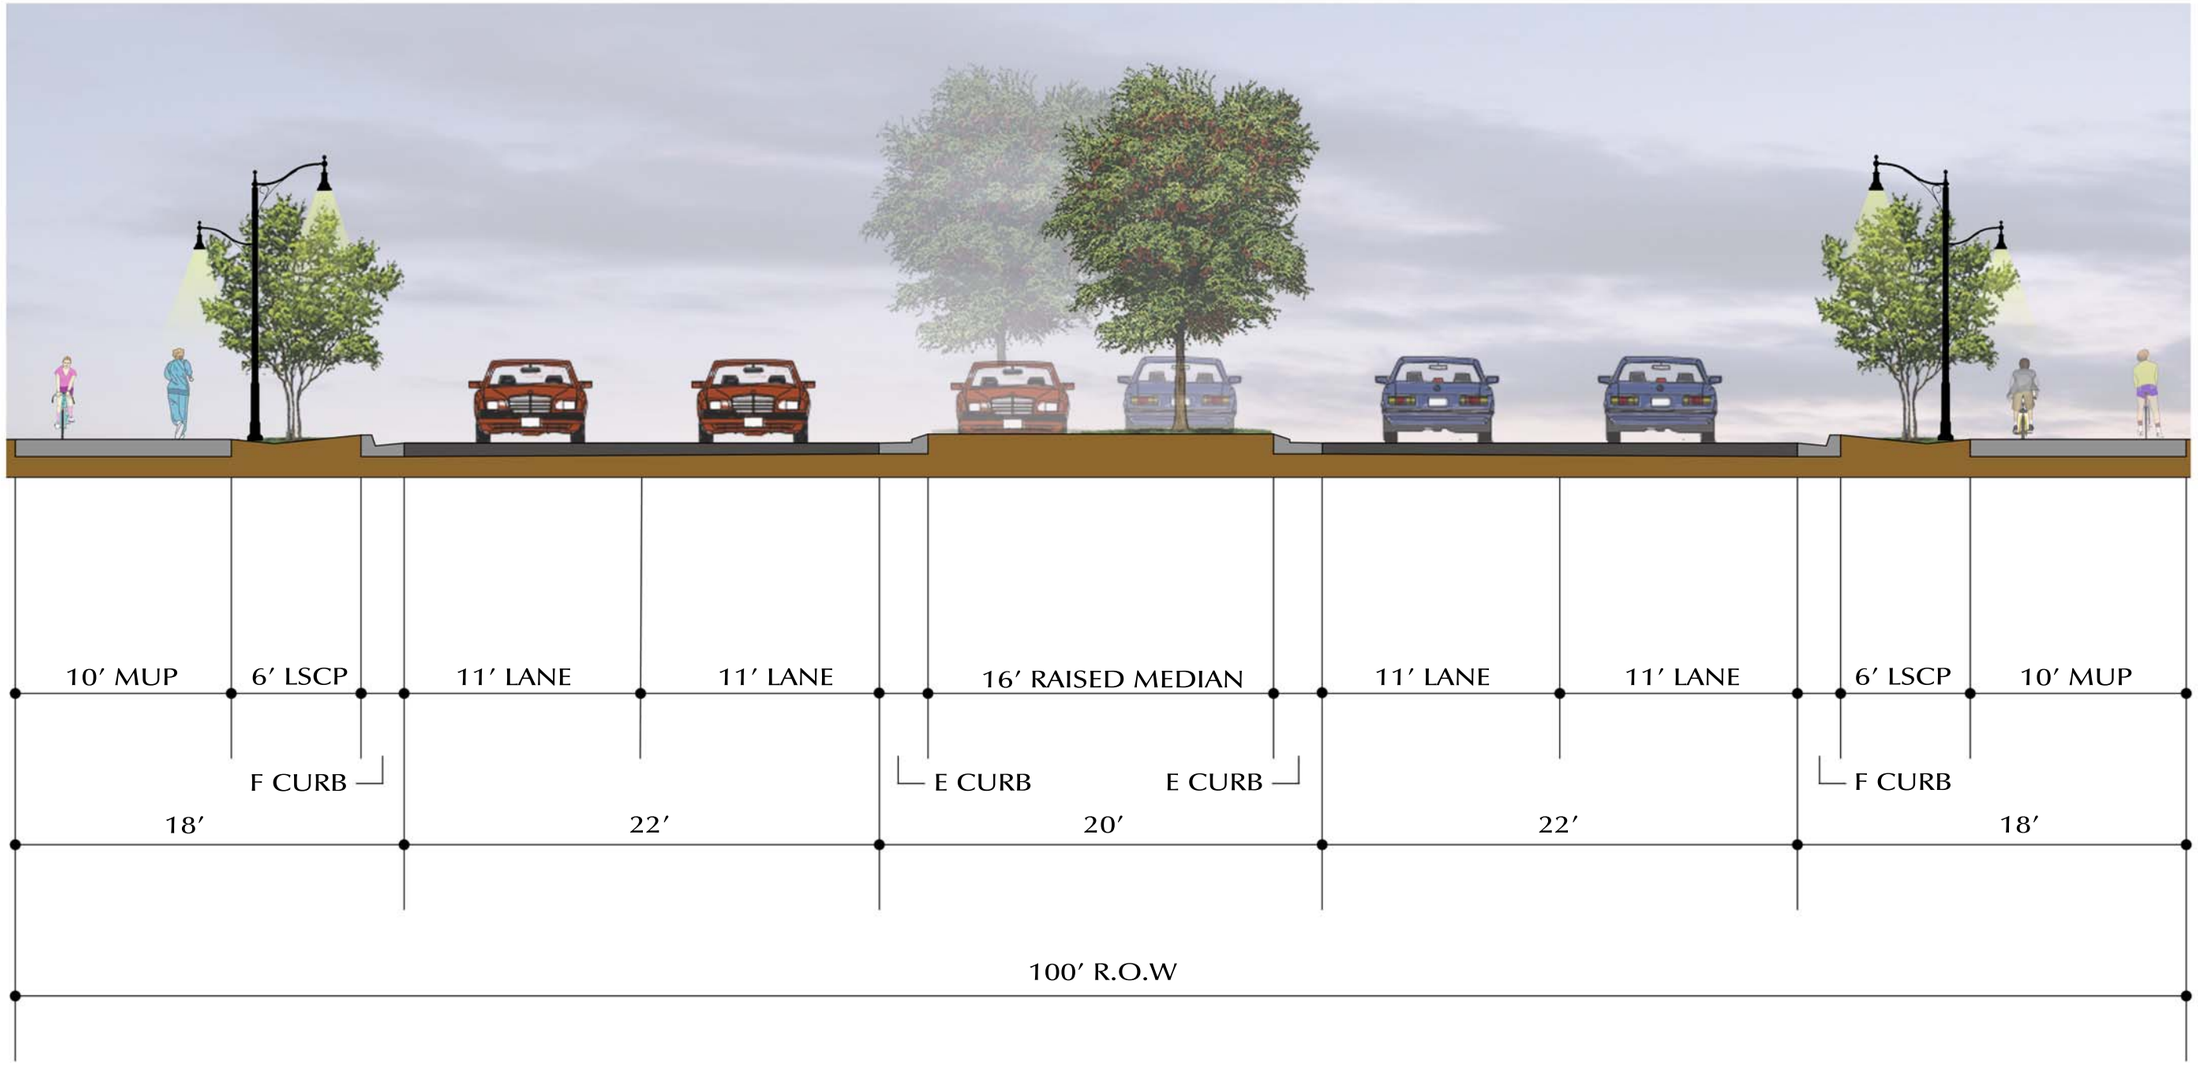4 LANE TYPICAL CROSS SECTION (ALTERNATIVE #4)