NOT TO SCALE

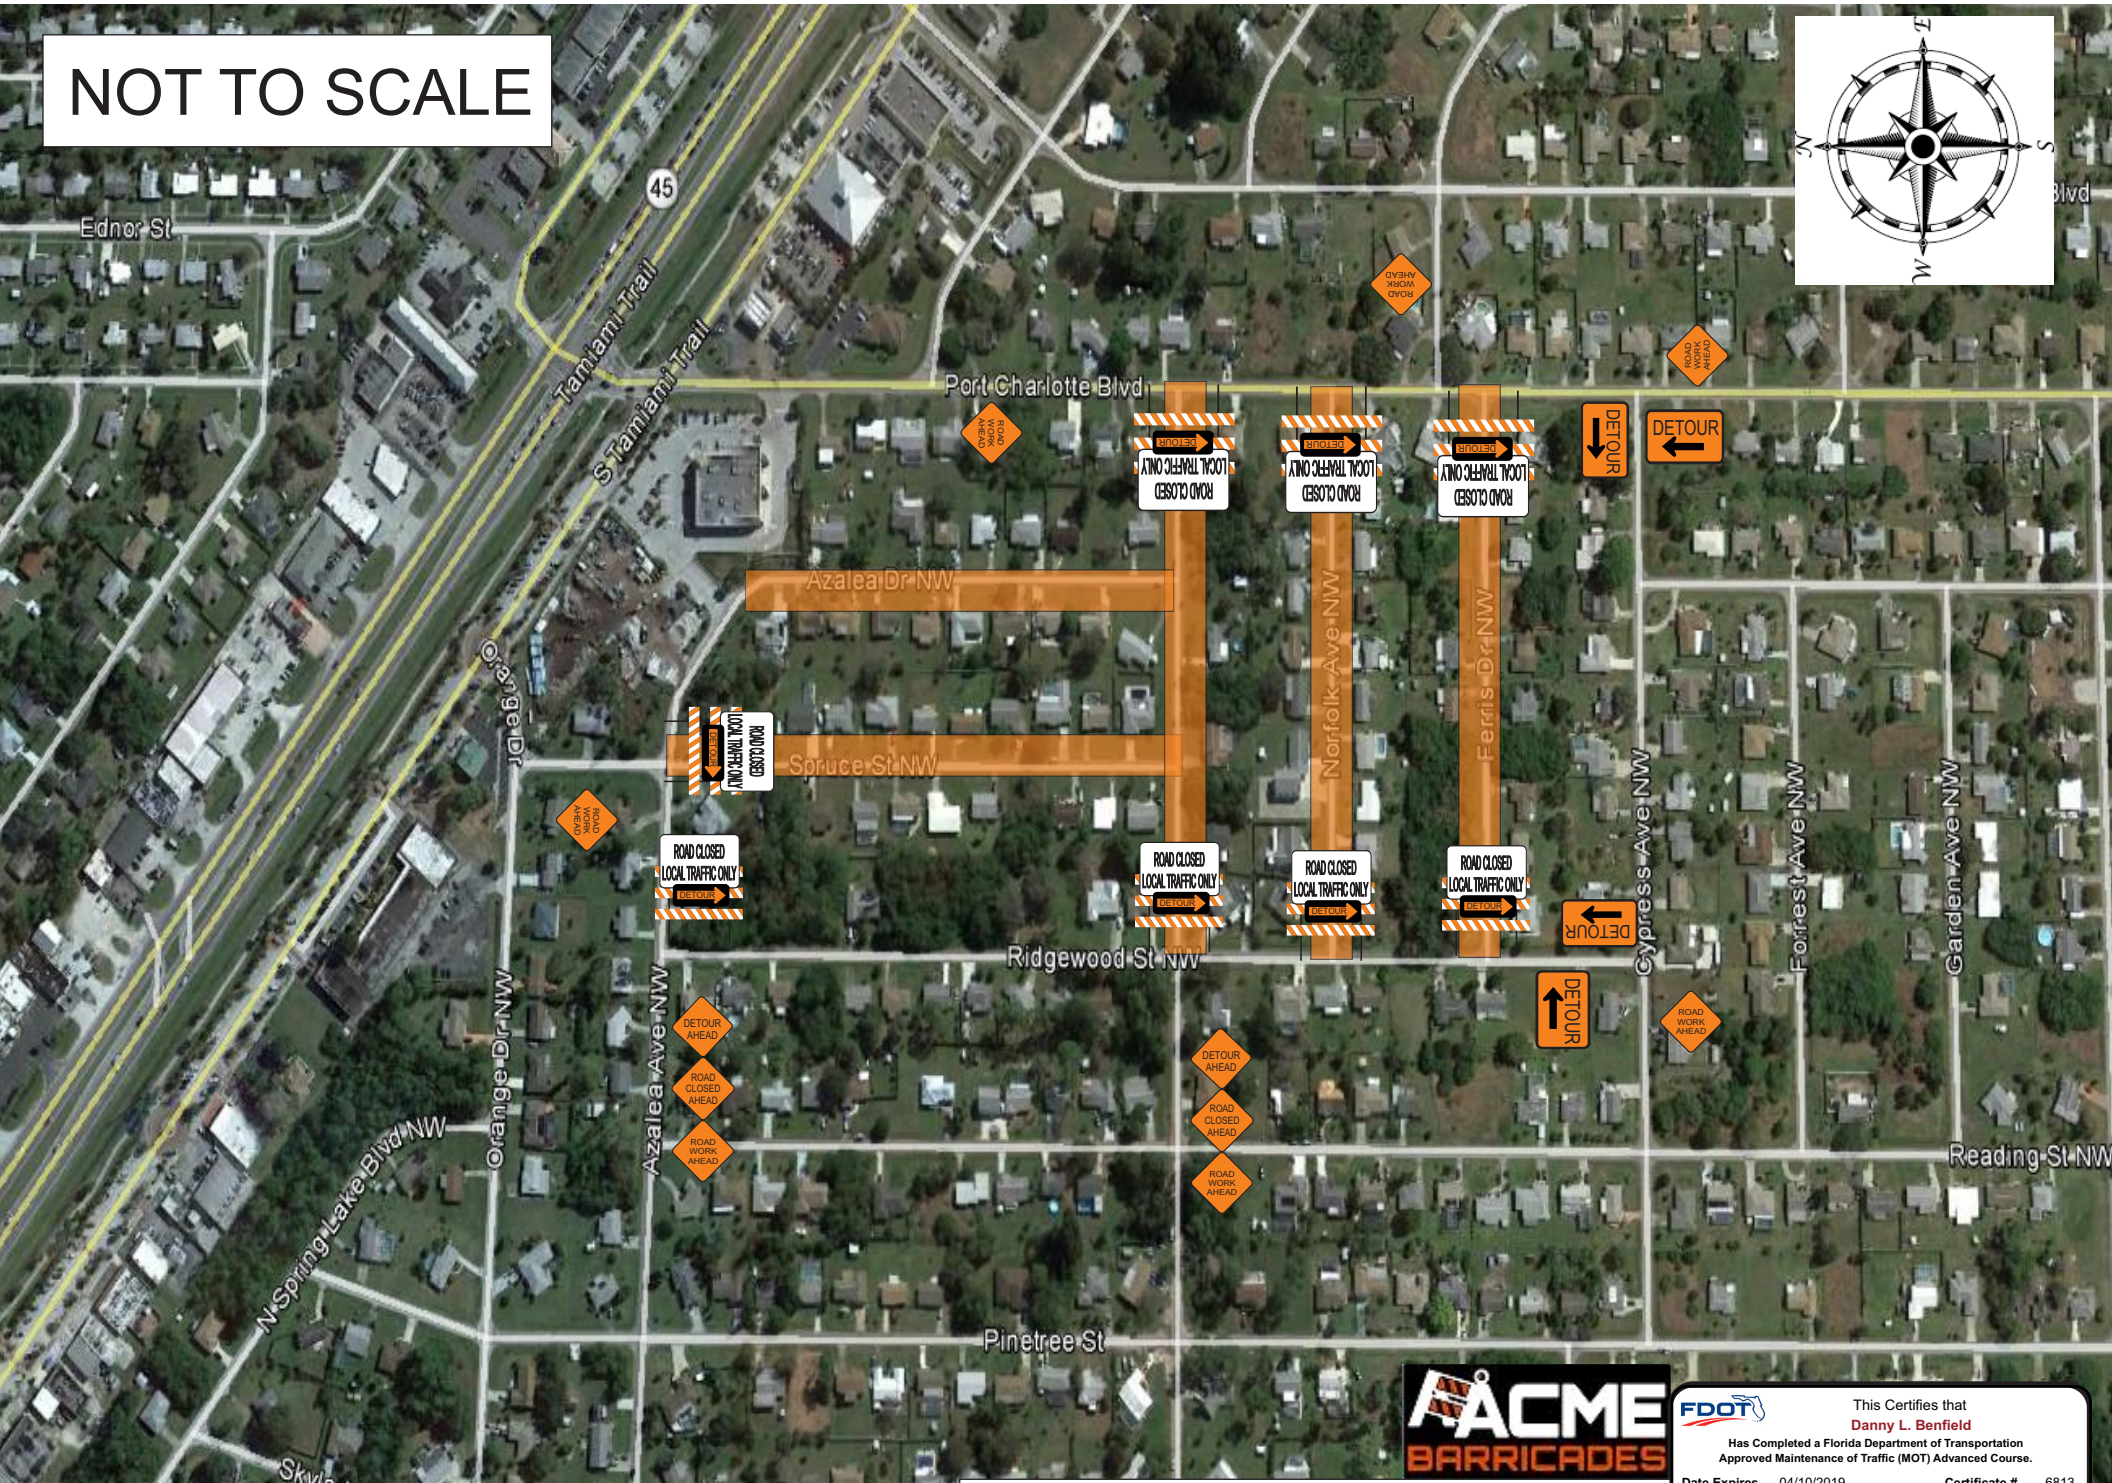

ACME BARRICADES

DATE: 5-18-16 **AUTHOR**: Danny Benfield

COMMENTS:

ALL EQUIPMENT TO COMPLY WITH FDOT DESIGN STANDARDS INDEX 600 SERIES AND MUTCD. PLAN TO BE SUBMITTED TO GOVERNING AGENCIES FOR APPROVAL.

FDOT

This Certifies that

Danny L. Benfield

Has Completed a Florida Department of Transportation Approved Maintenance of Traffic (MOT) Advanced Course.

Date Expires	04/10/2019	**Certificate #**	6813
Instructor	John (Jay) Jordan	**FDOT Provider #**	37

ATSSA
Phone: 540-368-1701
15 Riverside Parkway Ste.100
Fredericksburg, FL
www.atssa.com

ATSSA
SAFER ROADS SAVE LIVES